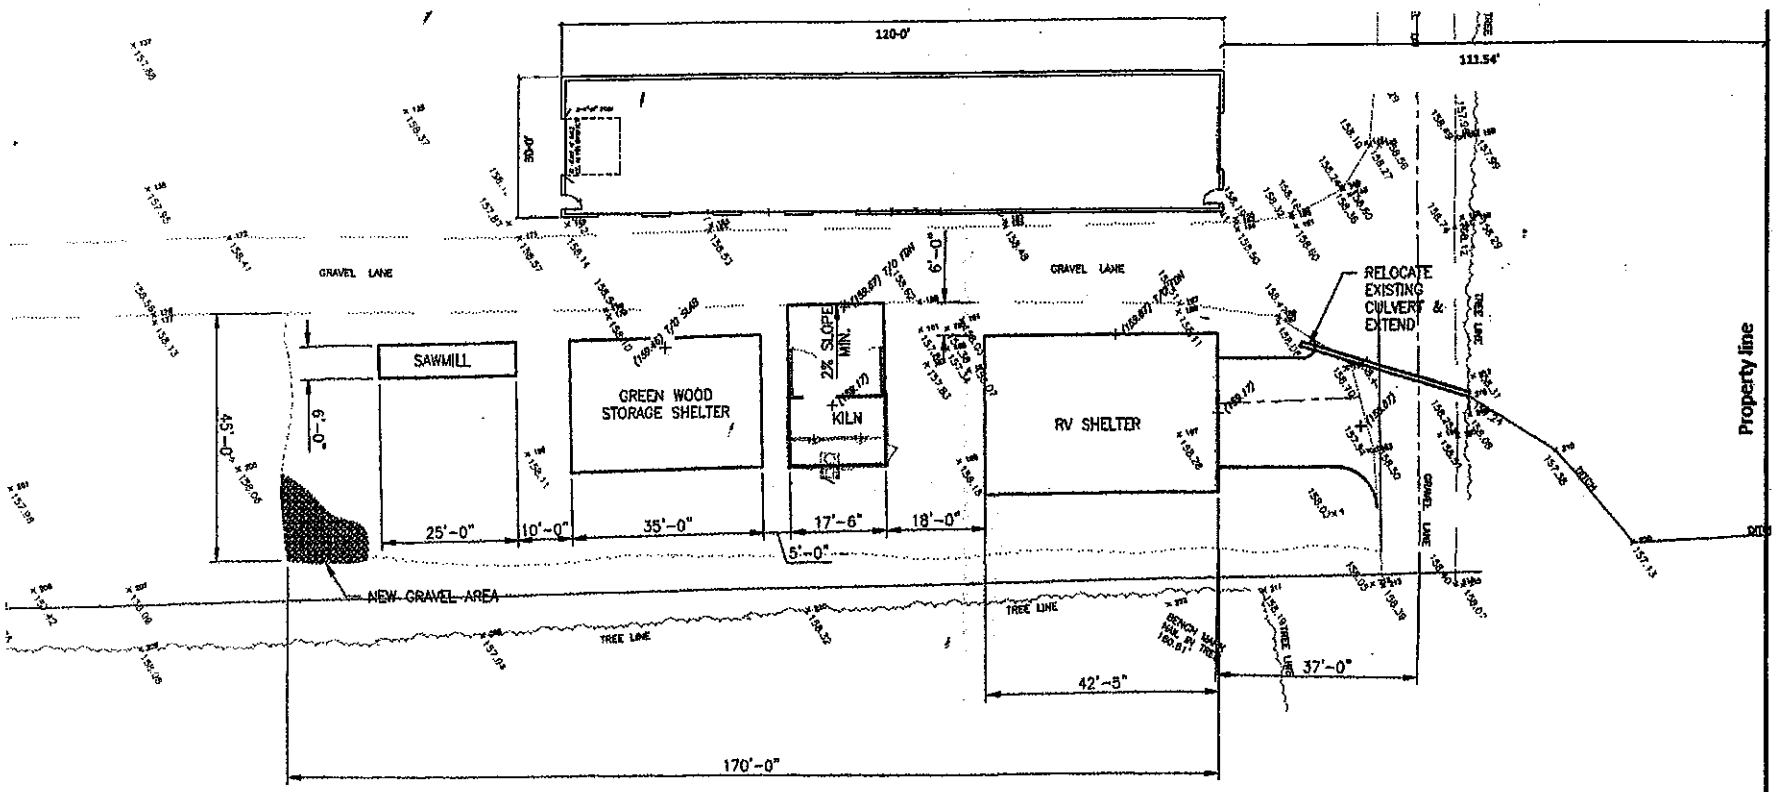

PARTIAL SITE PLAN

SCALE: SCALE 1" = 20'-0"